



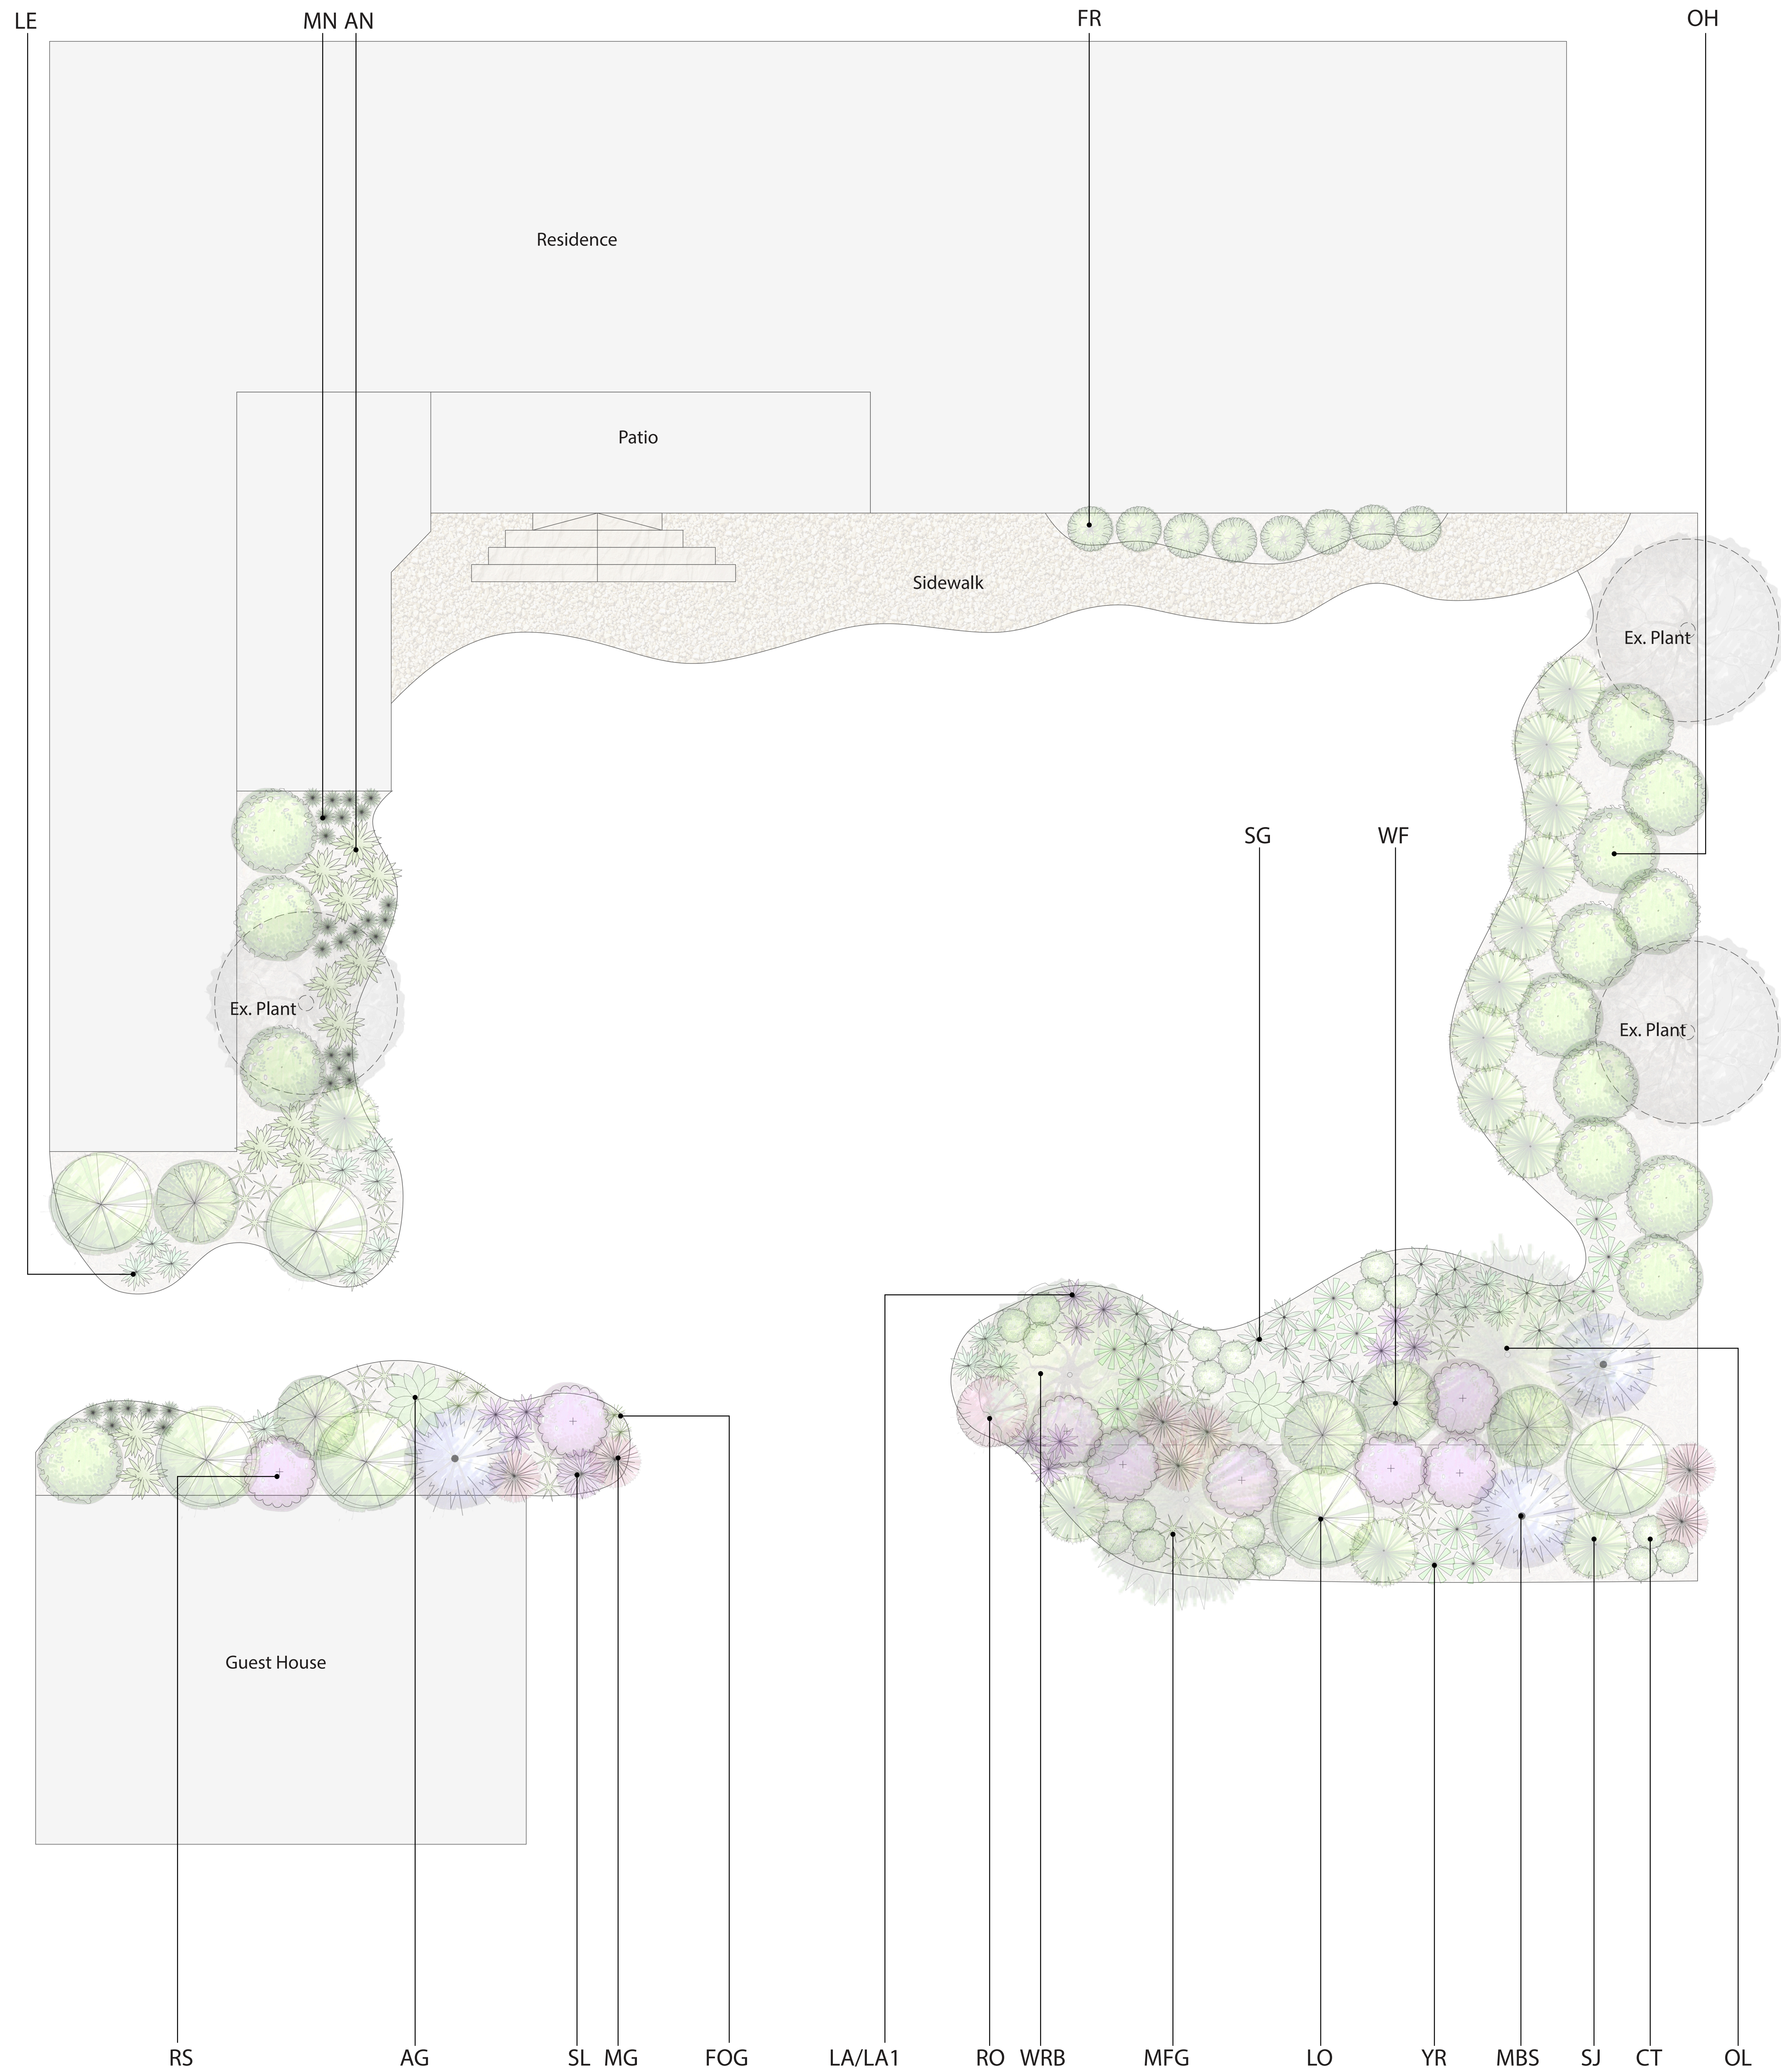

Planting Selection

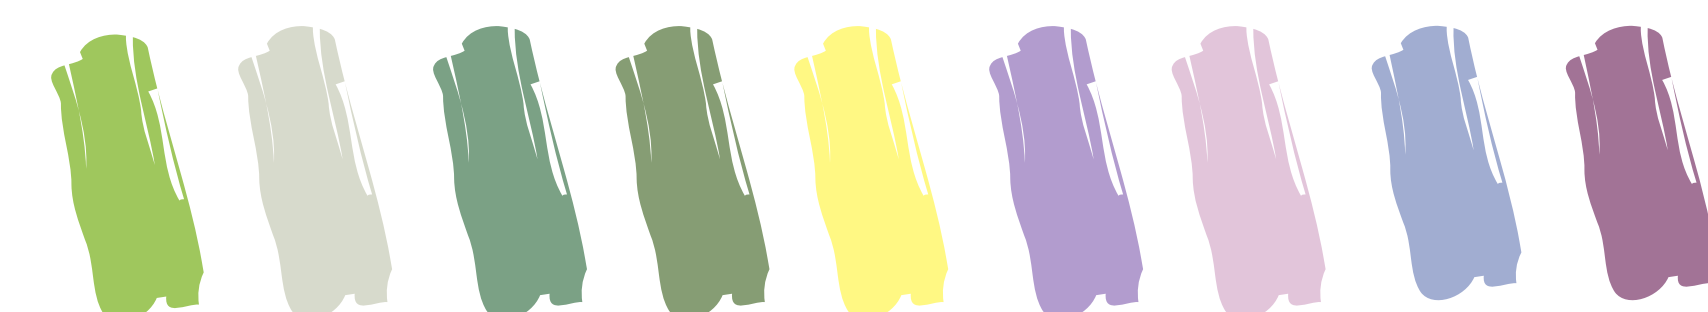

Color Palette



OL
Olea europaea 'Wilsonii'
Olive Tree



MBS
Salvia leucantha
Mexican Bush Sage



WF
Westringia fruticosa 'Smokey'
Coast Rosemary




LO
Olea europaea 'Montra'
Little Ollie Dwarf Olive




OH
Hydrangea quercifolia
Oakleaf Hydrangea



RS
Perovskia 'Blue Spire'
Russian Sage

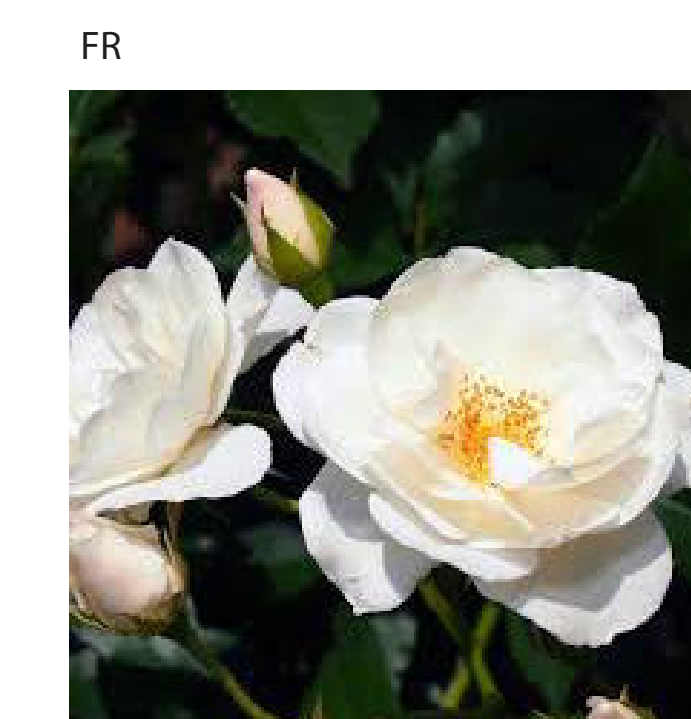

FR
Rosa 'Iceberg'
Floribunda Rose

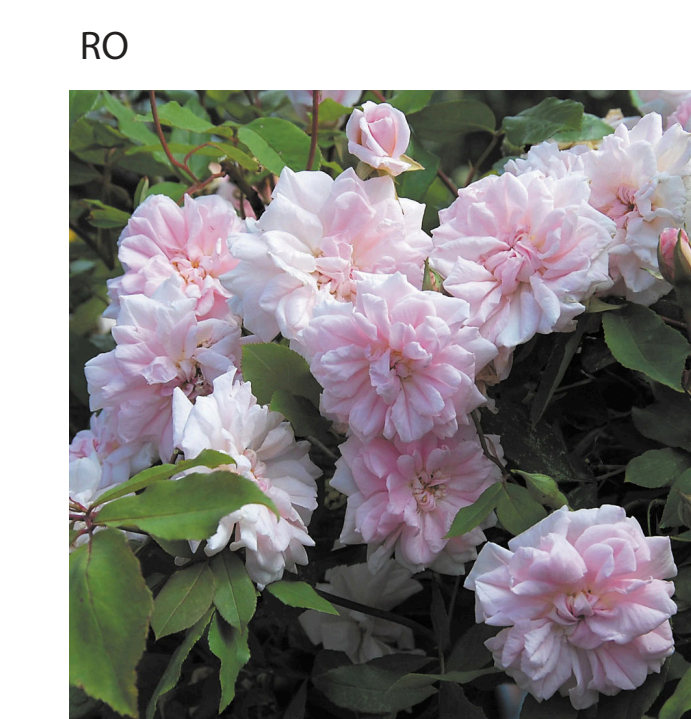

RO
Rosa 'Cécile Brunner'




AG
Agave vilmoriniana
Octopus Agave




LE
Stachys byzantina
Lamb's Ear



WRB
Cercis canadensis
Weeping Redbud

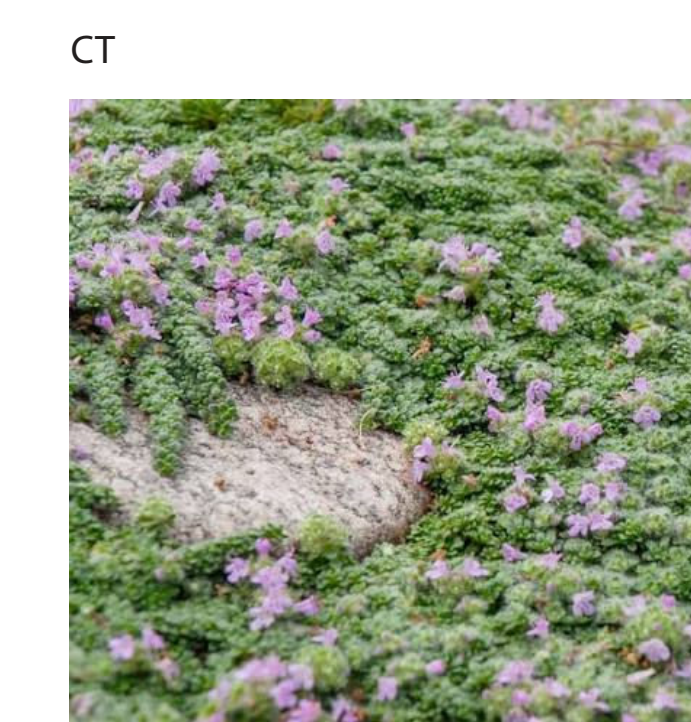


CT
Thymus serpyllum
Creeping Thyme

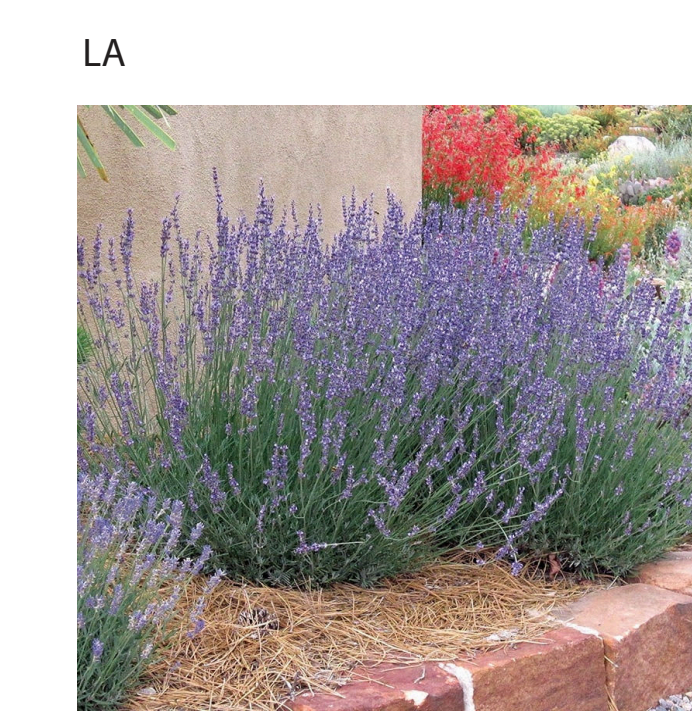


LA
Lavandula dentata
French Lavender




LA1
Lavandula stoechas
Spanish Lavender

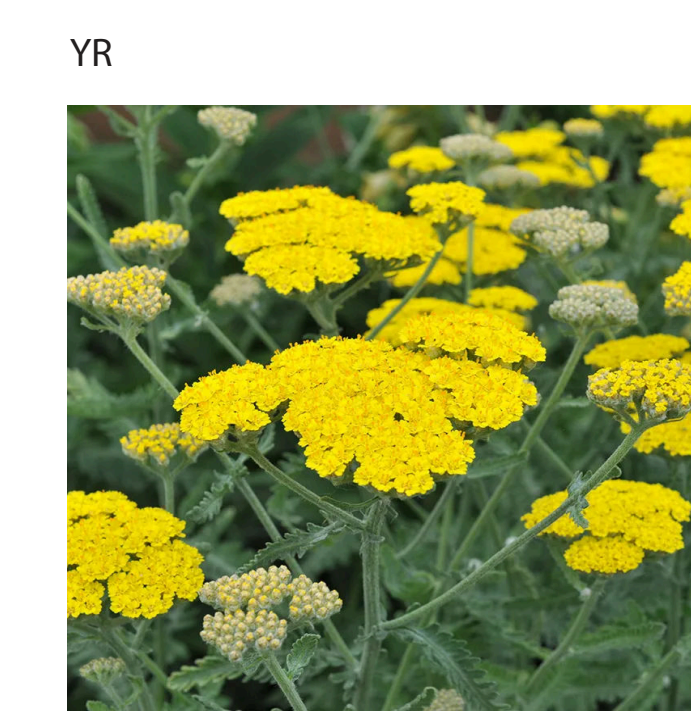


YR
Achillea 'Moonshine'
Yarrow

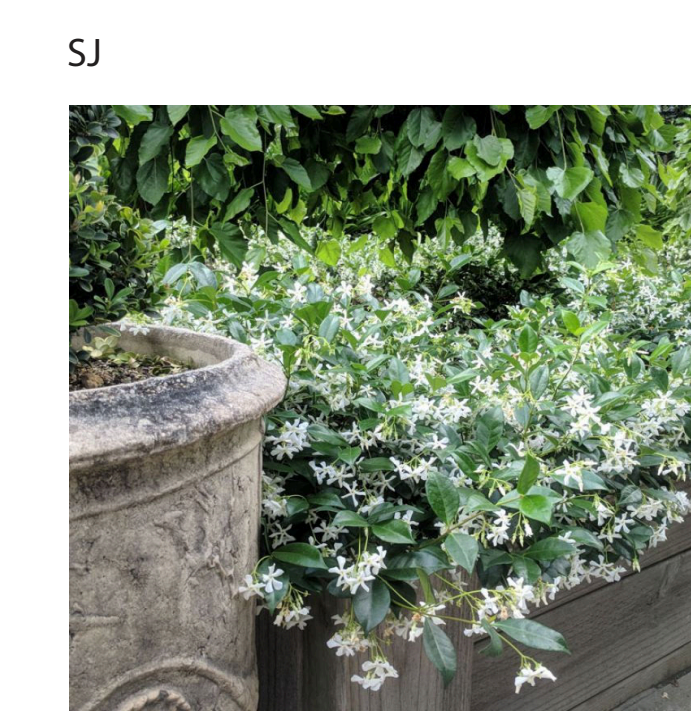

SJ
Trachelospermum jasminoides
Star Jasmine

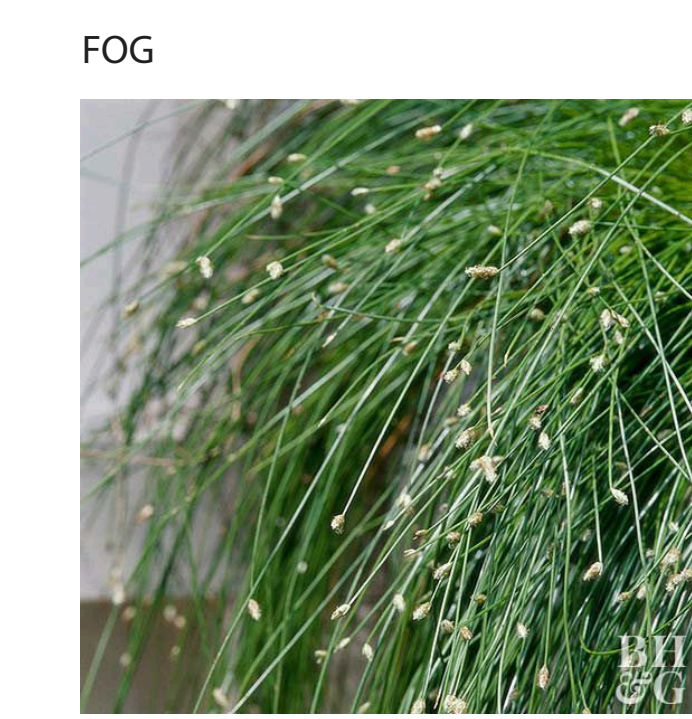

FOG
Isoplepis cernua
Fiber Optic Grass

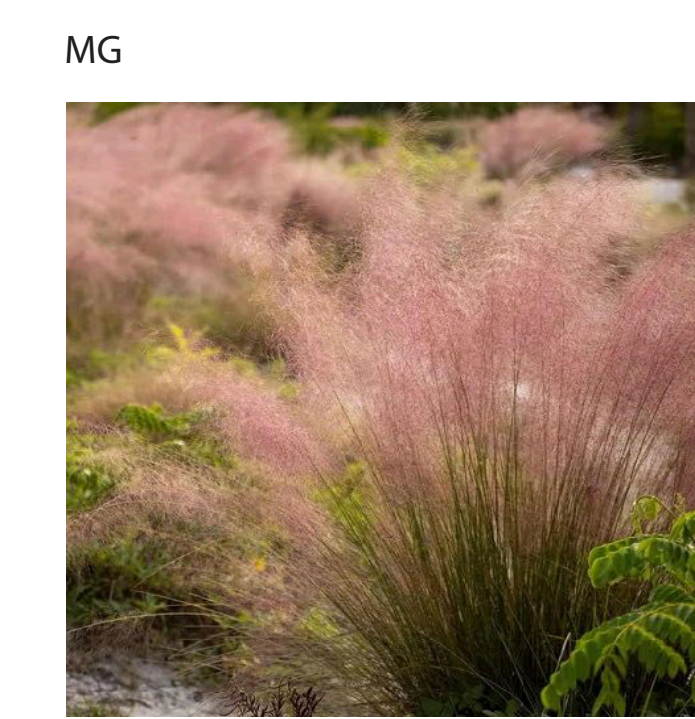


MG
Muhlenbergia capillaris
Pink Muhly Grass



MFG
Stipa tenuissima
Mexican Feather Grass




MN
Ophiopogon japonicus
Mondo Grass

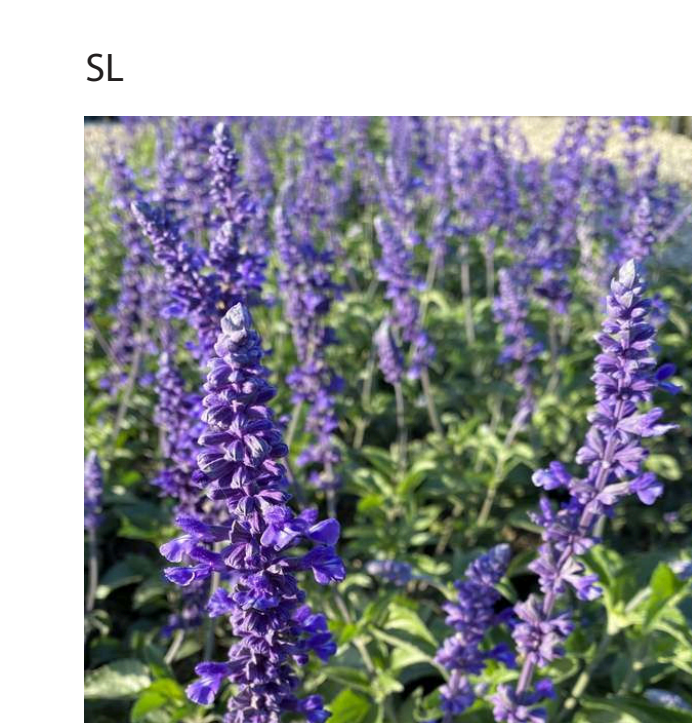

SL
Salvia 'Mystic Spires Blue'



SG
Salvia greggii 'White'
White Autumn Sage

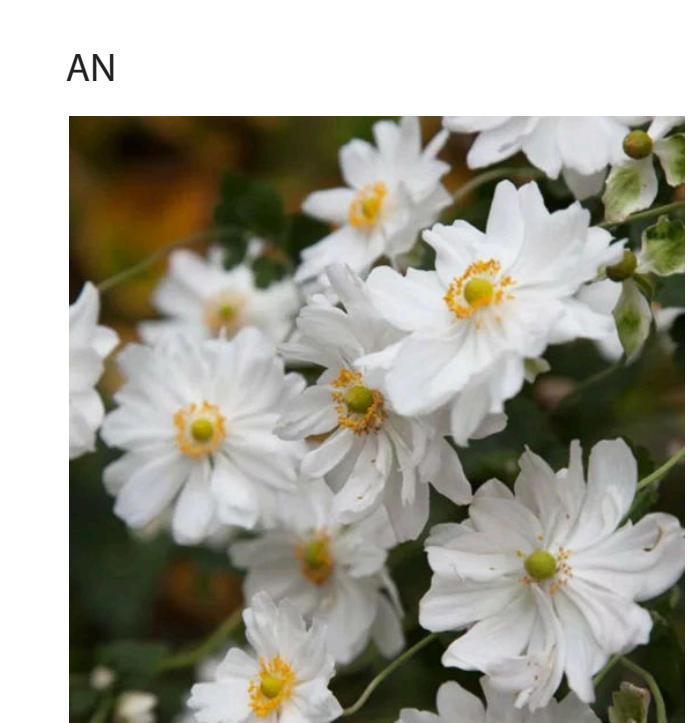

AN
Anemone x hybrida 'Whirlwind'
Japanese Anemone

TOLUCA LAKE RESIDENCE, CALIFORNIA

Sheet Title:
Landscape Plan

Date:
04/21/2026

Scale:
1/4"=1'-0"
@ 36x48" PAPER

Drawn:
D.P.

North: